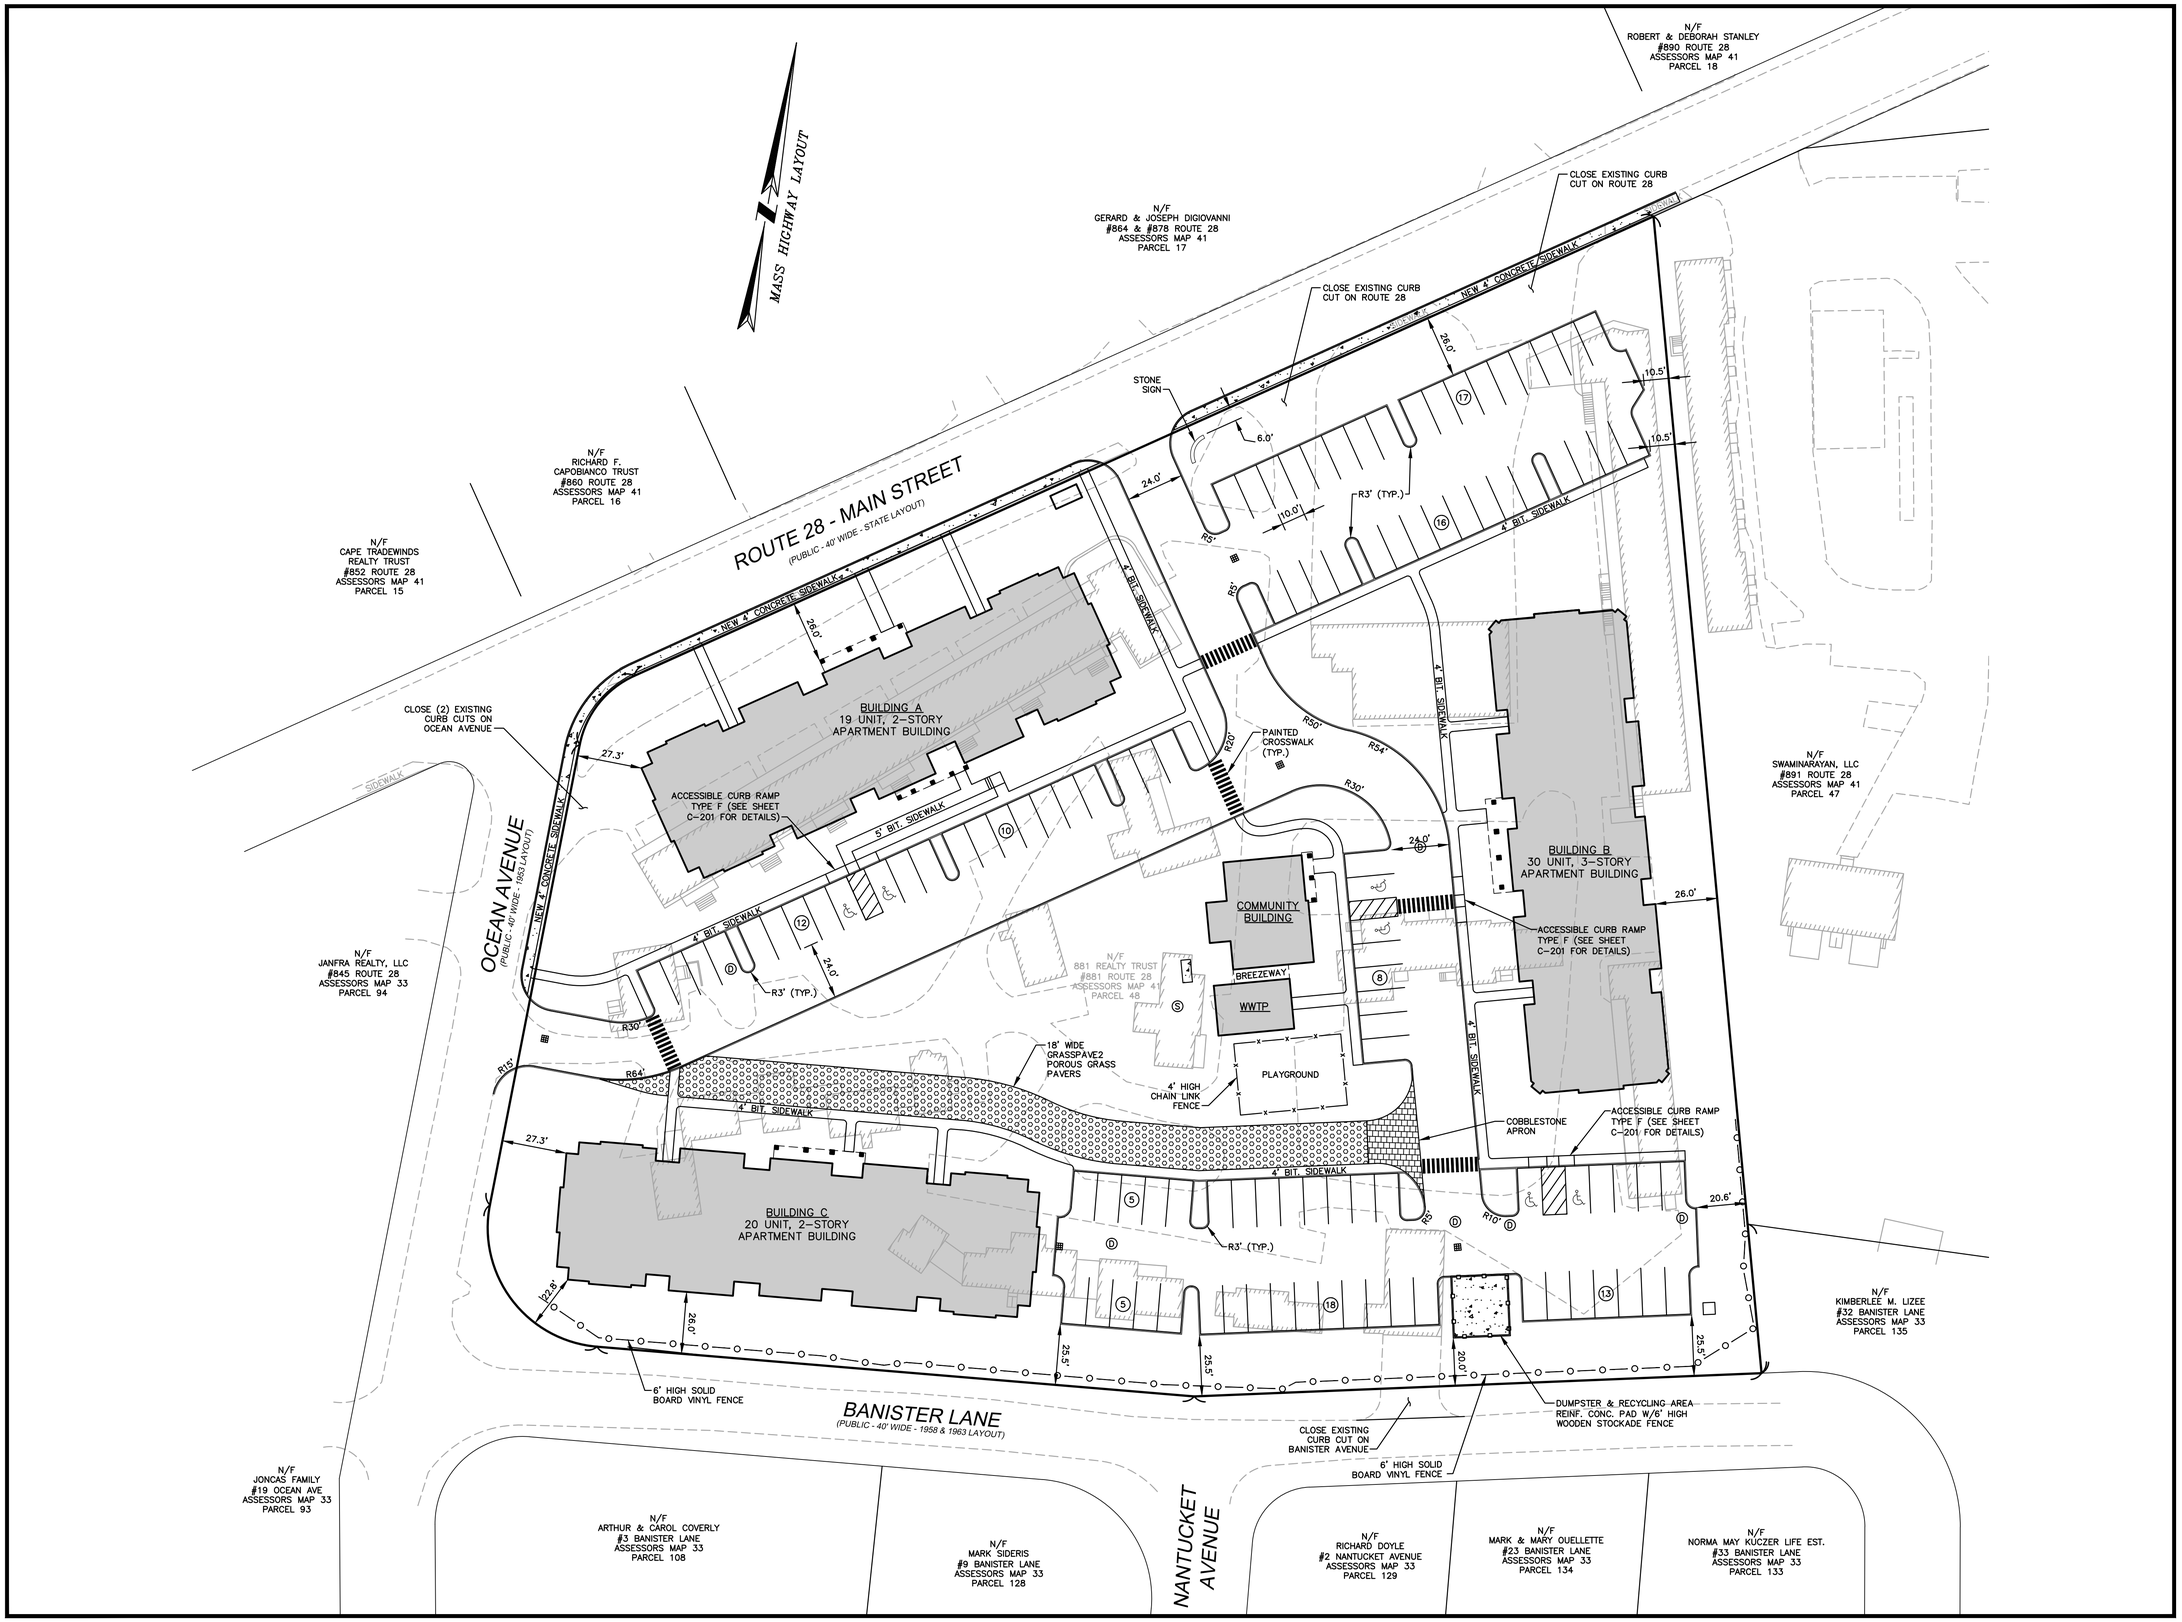

COMMONWEALTH OF MASSACHUSETTS
BRIAN G. YERGATIAN
CIVIL
No. 46206
REGISTERED PROFESSIONAL ENGINEER

11/11/16

BRIAN G. YERGATIAN — DATE
PROFESSIONAL ENGINEER

CAVALIER MOTOR LODGE REDEVELOPMENT

881 ROUTE 28

IN

SOUTH YARMOUTH
MASSACHUSETTS
(BARNSTABLE COUNTY)

LAYOUT & MATERIALS PLAN

NOVEMBER 11, 2016

REVISIONS:

NO.	DATE	DESC.

ISSUED FOR PERMITTING NOT FOR CONSTRUCTION

PREPARED FOR:
DAKOTA PARTNERS, INC.
1264 MAIN STREET
WALTHAM, MA 02451
(781) 899-4002

BSC GROUP
349 Route 28, Unit D
W. Yarmouth, Massachusetts
02673
508 778 8919

© 2016 BSC Group, Inc.

SCALE: 1" = 30'
0 15 30 60 FEET

FILE: 4981802-SP.dwg
DWG. NO: 6234-05
JOB. NO: 49818.02
SHEET C-100