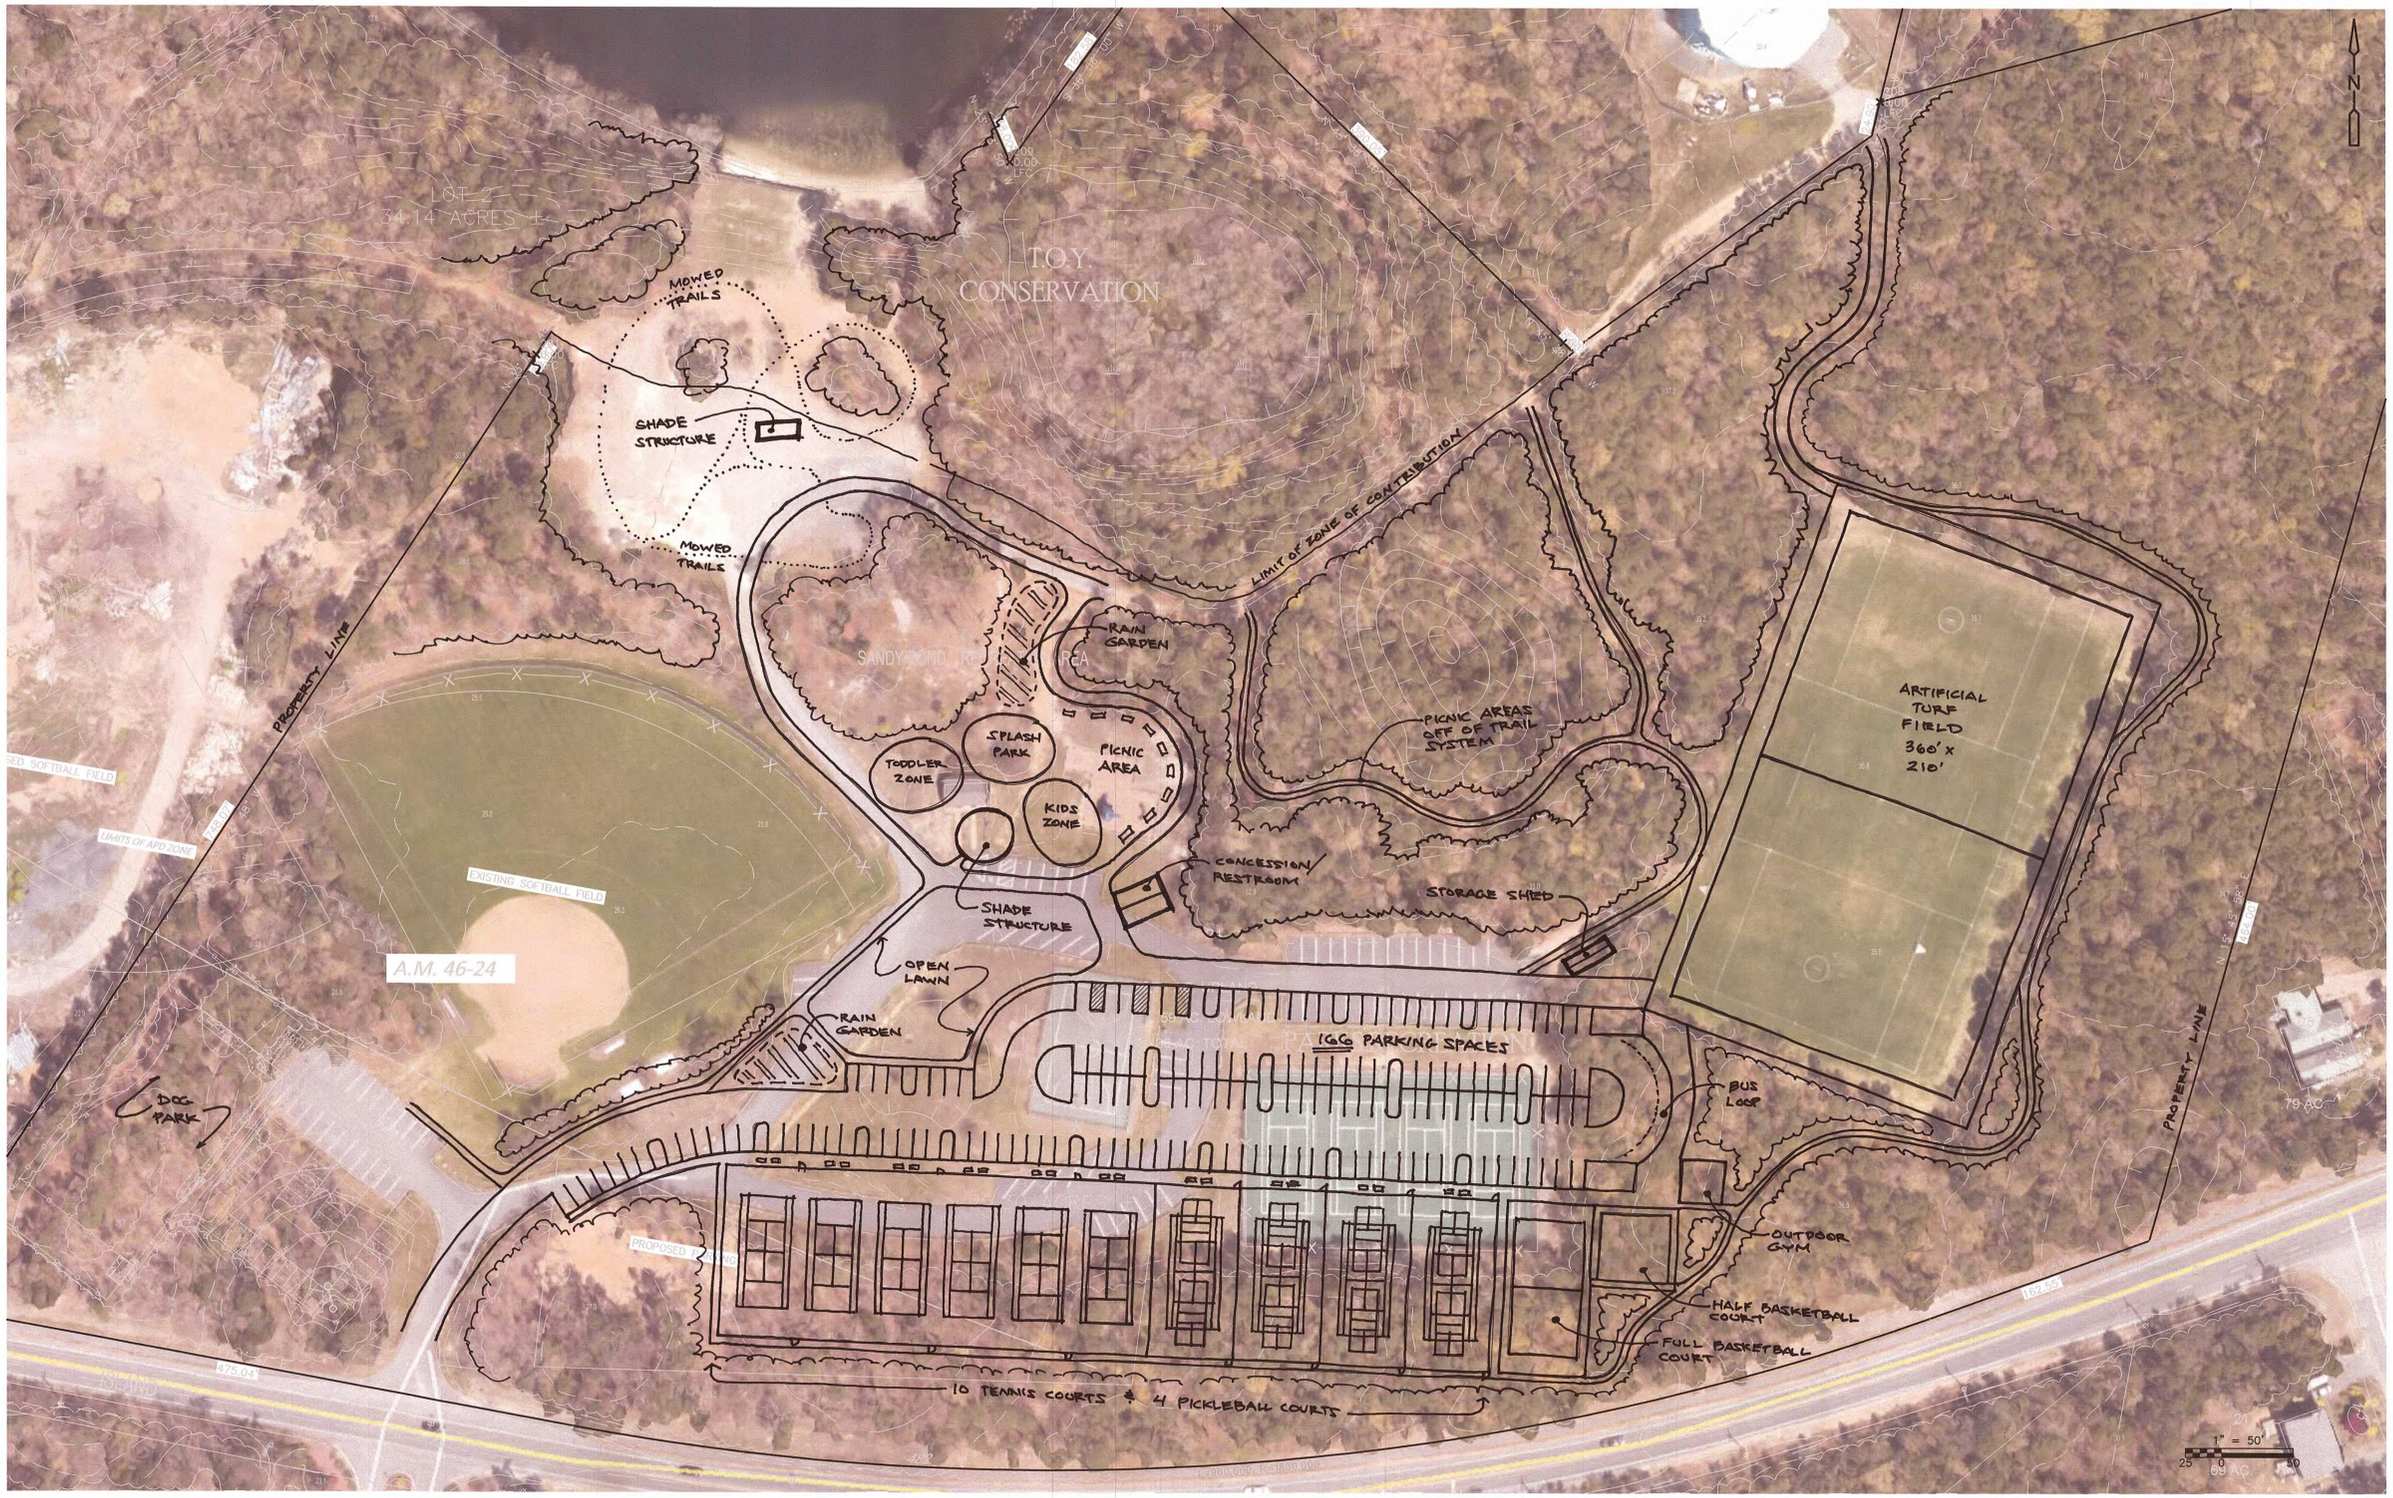


| REV. NO. | DATE | DRWN | CHKD | REMARKS |
|---|---|---|---|---|
| | | | | |

DESIGNED BY: M.DODSON
DRAWN BY: M.DODSON
SHEET CHK'D BY: –
CROSS CHK'D BY: –
APPROVED BY: –
DATE: SEPTEMBER 2016

CDM Smith
50 Hampshire Street
Cambridge, MA 02139
Tel: (617) 452-6000

TOWN OF YARMOUTH, MA

RECREATION AREA MASTER PLANNING STUDY

SANDY POND RECREATION AREA
MASTER PLAN

PROJECT NO. 1125–112816
FILE NAME: L001STPL

SHEET NO.
L-1

CONCEPTUAL PLAN - NOT FOR CONSTRUCTION

© 2012 CDM SMITH ALL RIGHTS RESERVED.
REUSE OF DOCUMENTS: THESE DOCUMENTS AND DESIGNS PROVIDED BY PROFESSIONAL SERVICE, INCORPORATED HEREIN, ARE THE PROPERTY OF CDM SMITH AND ARE NOT TO BE USED, IN WHOLE OR PART, FOR ANY OTHER PROJECT WITHOUT THE WRITTEN AUTHORIZATION OF CDM SMITH.