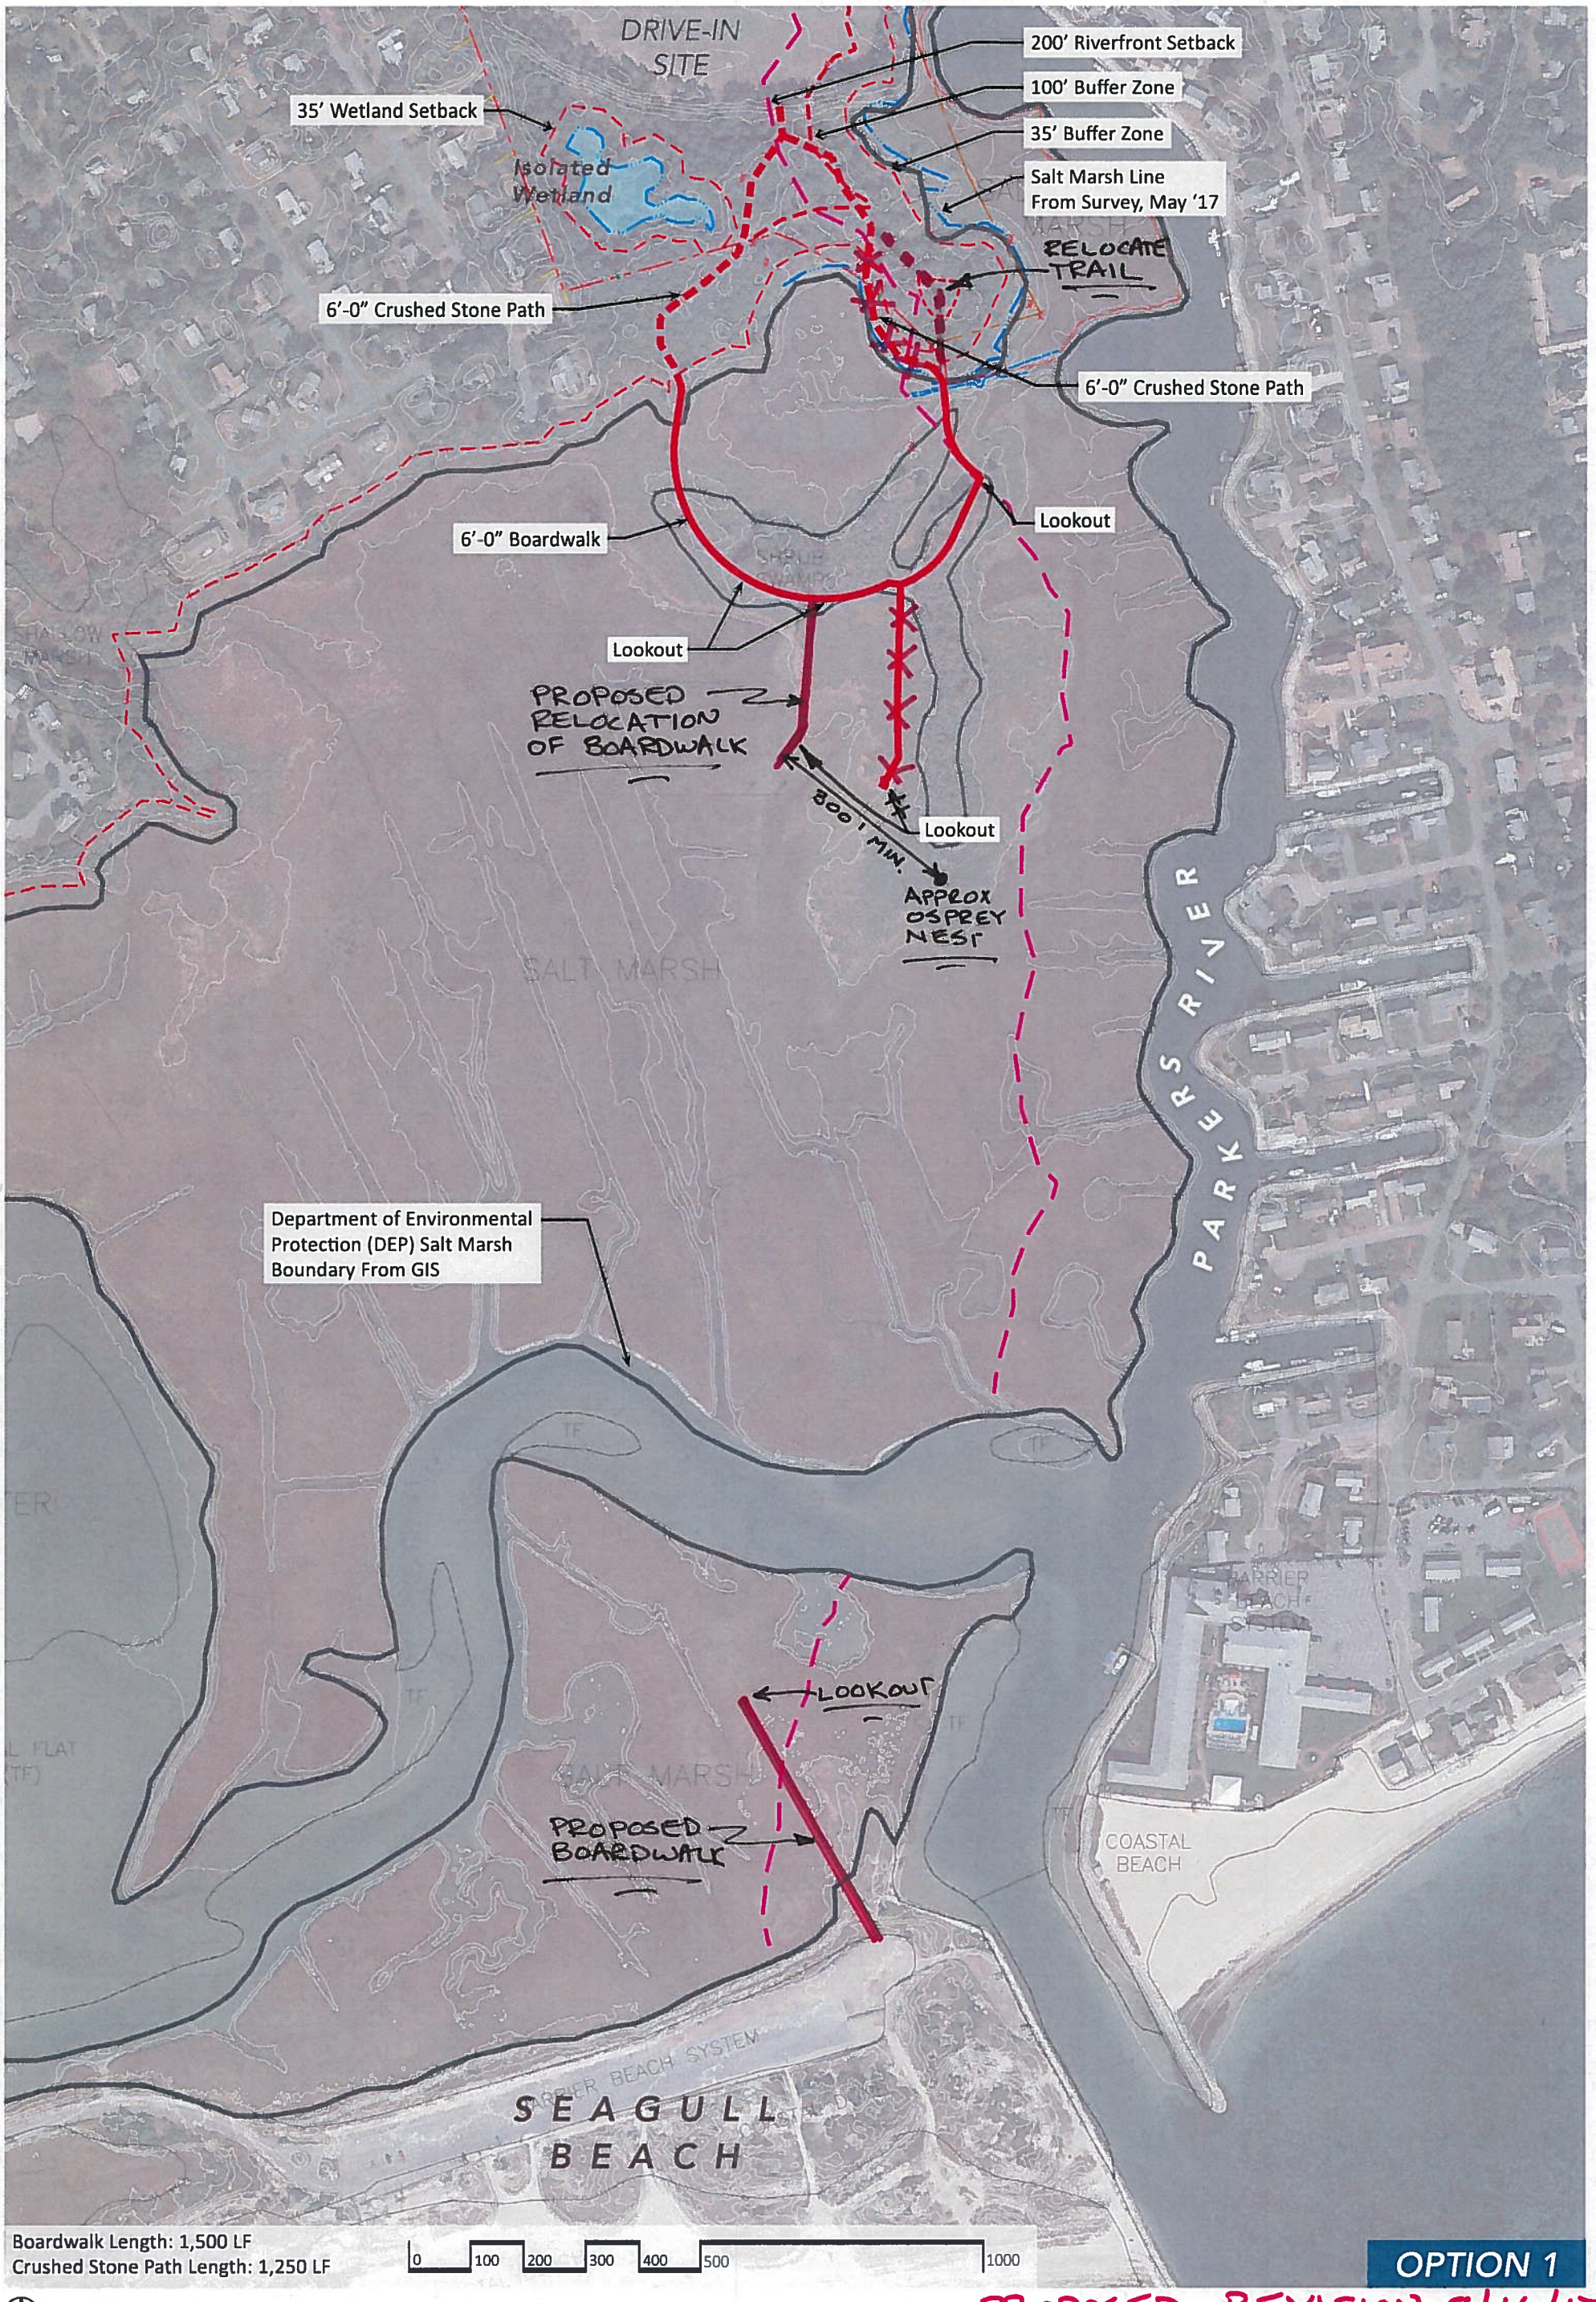

PROPOSED REVISION 8/16/17

Riverwalk Park & Boardwalk

Yarmouth, MA

Scale: 1"=120'-0"

May 2017

BETA

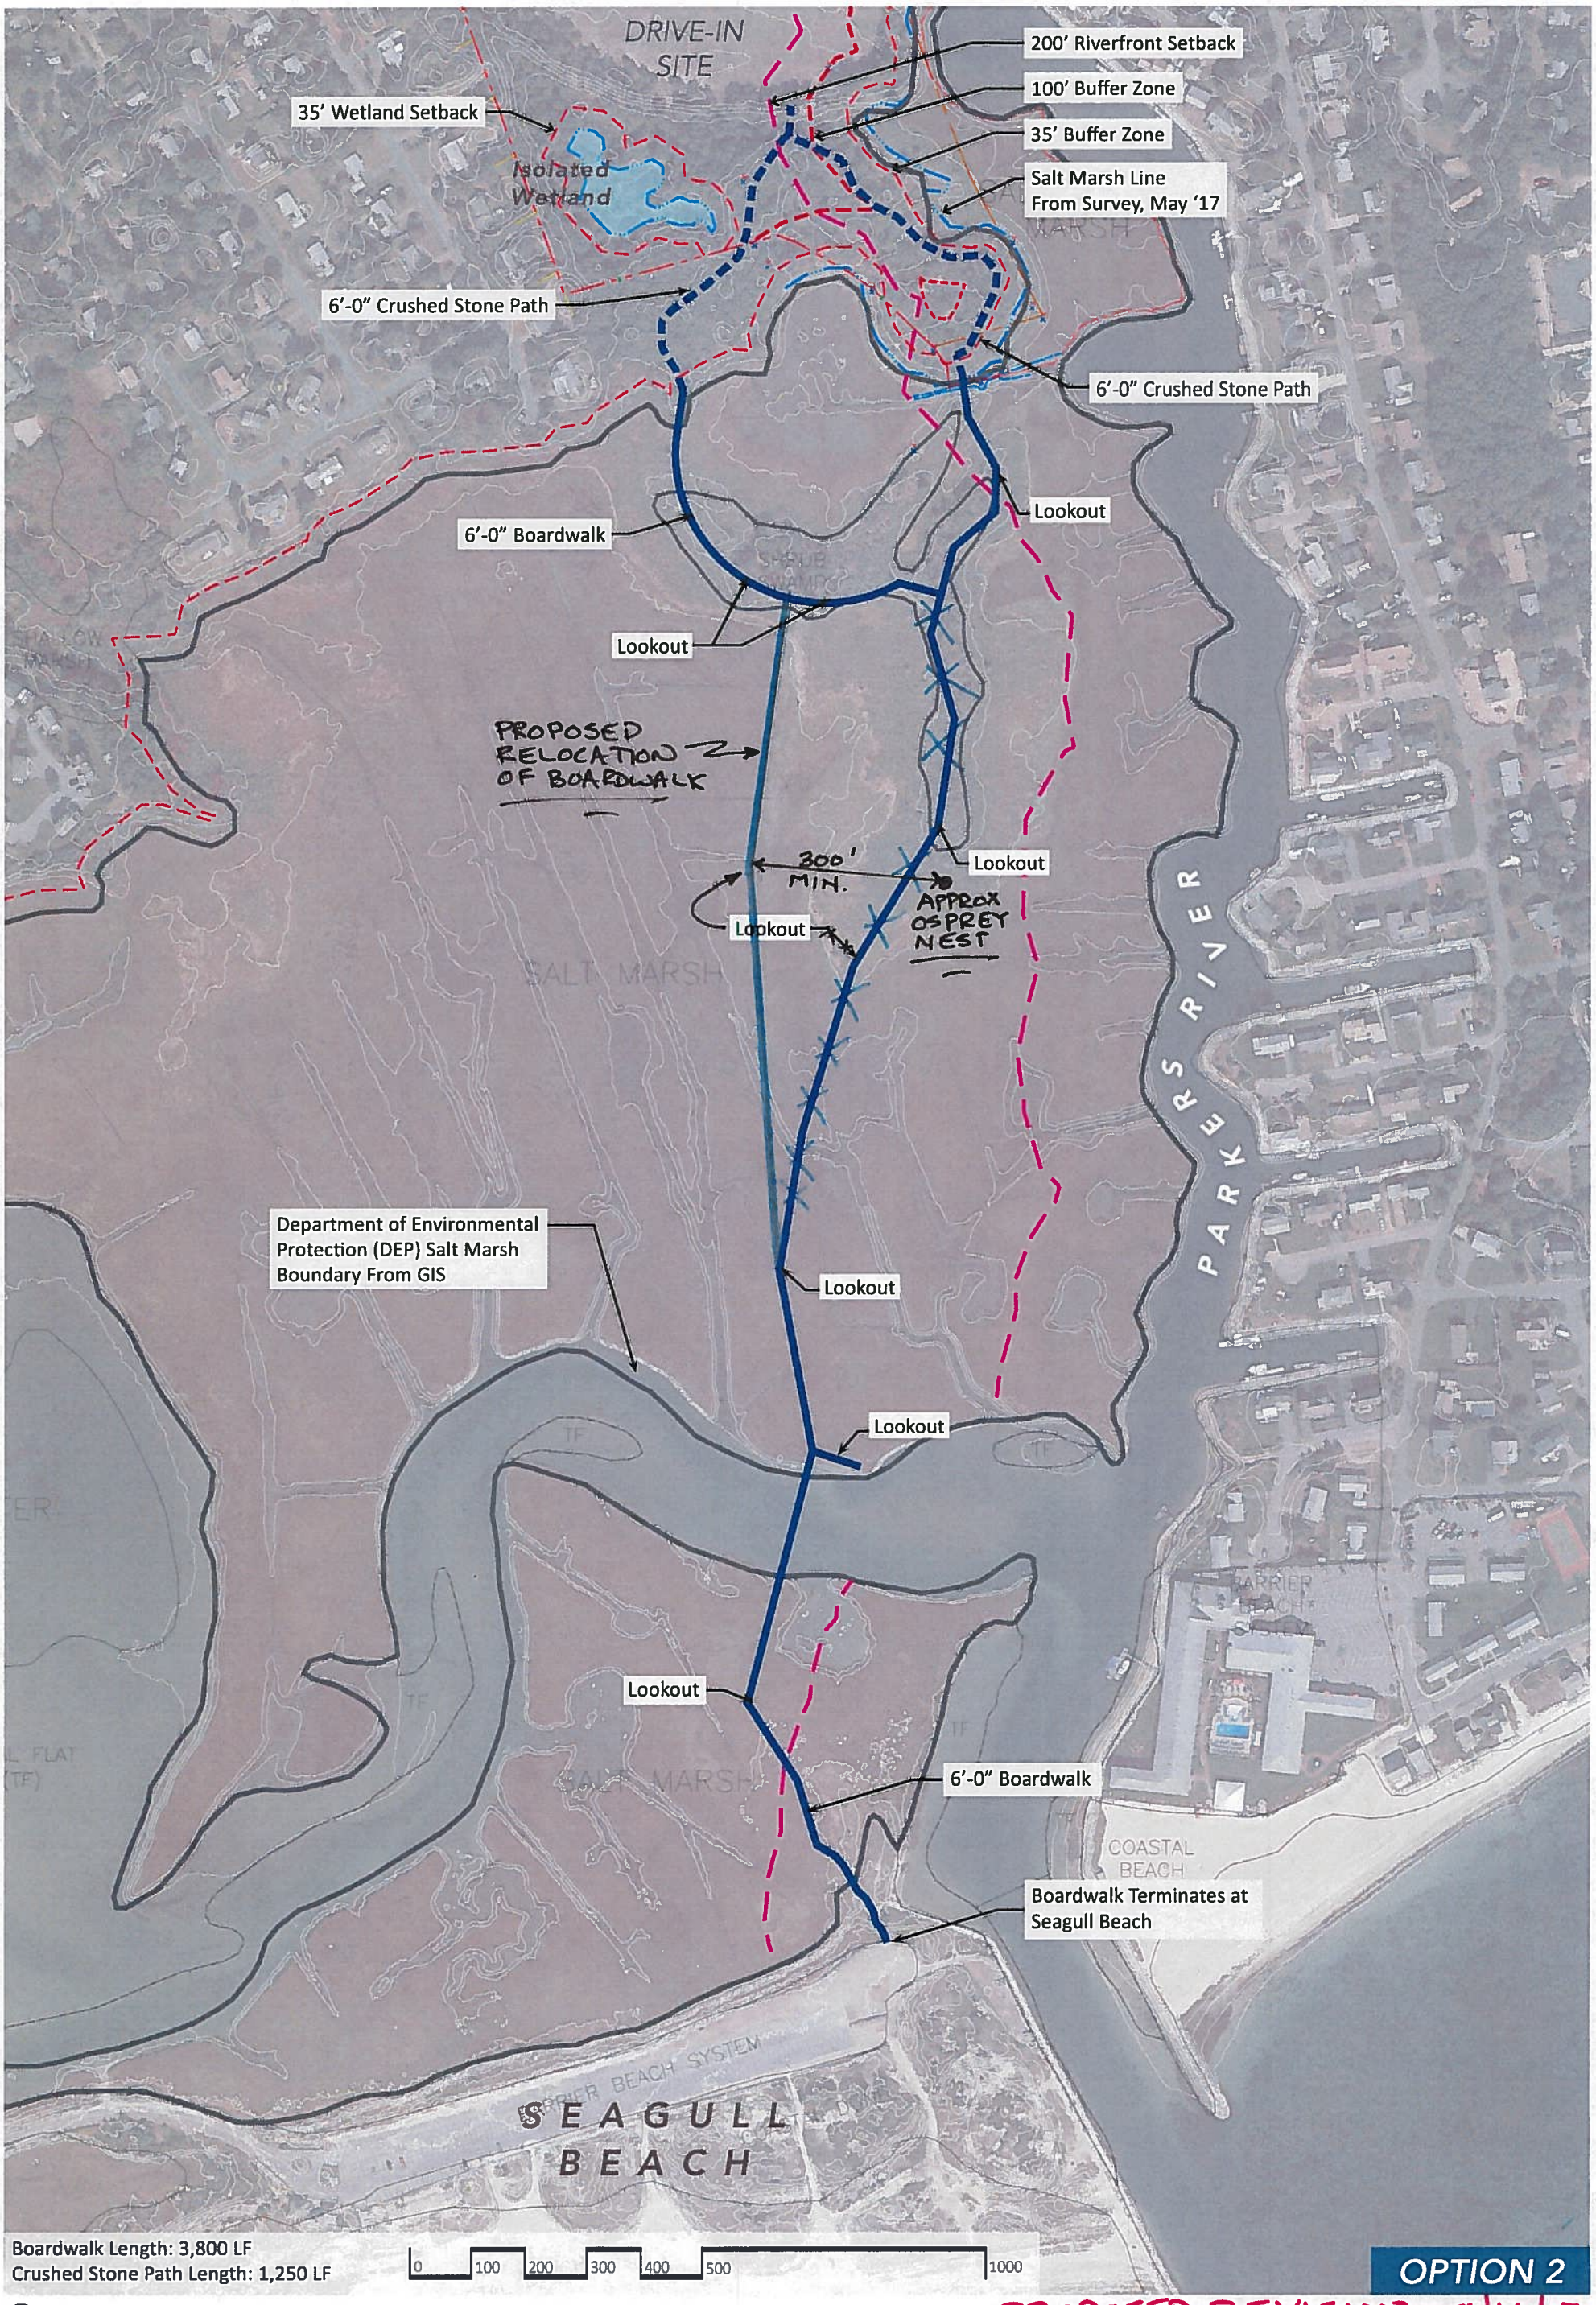

Riverwalk Park & Boardwalk

Yarmouth, MA

Scale: 1"=120'-0"

May 2017

BETA

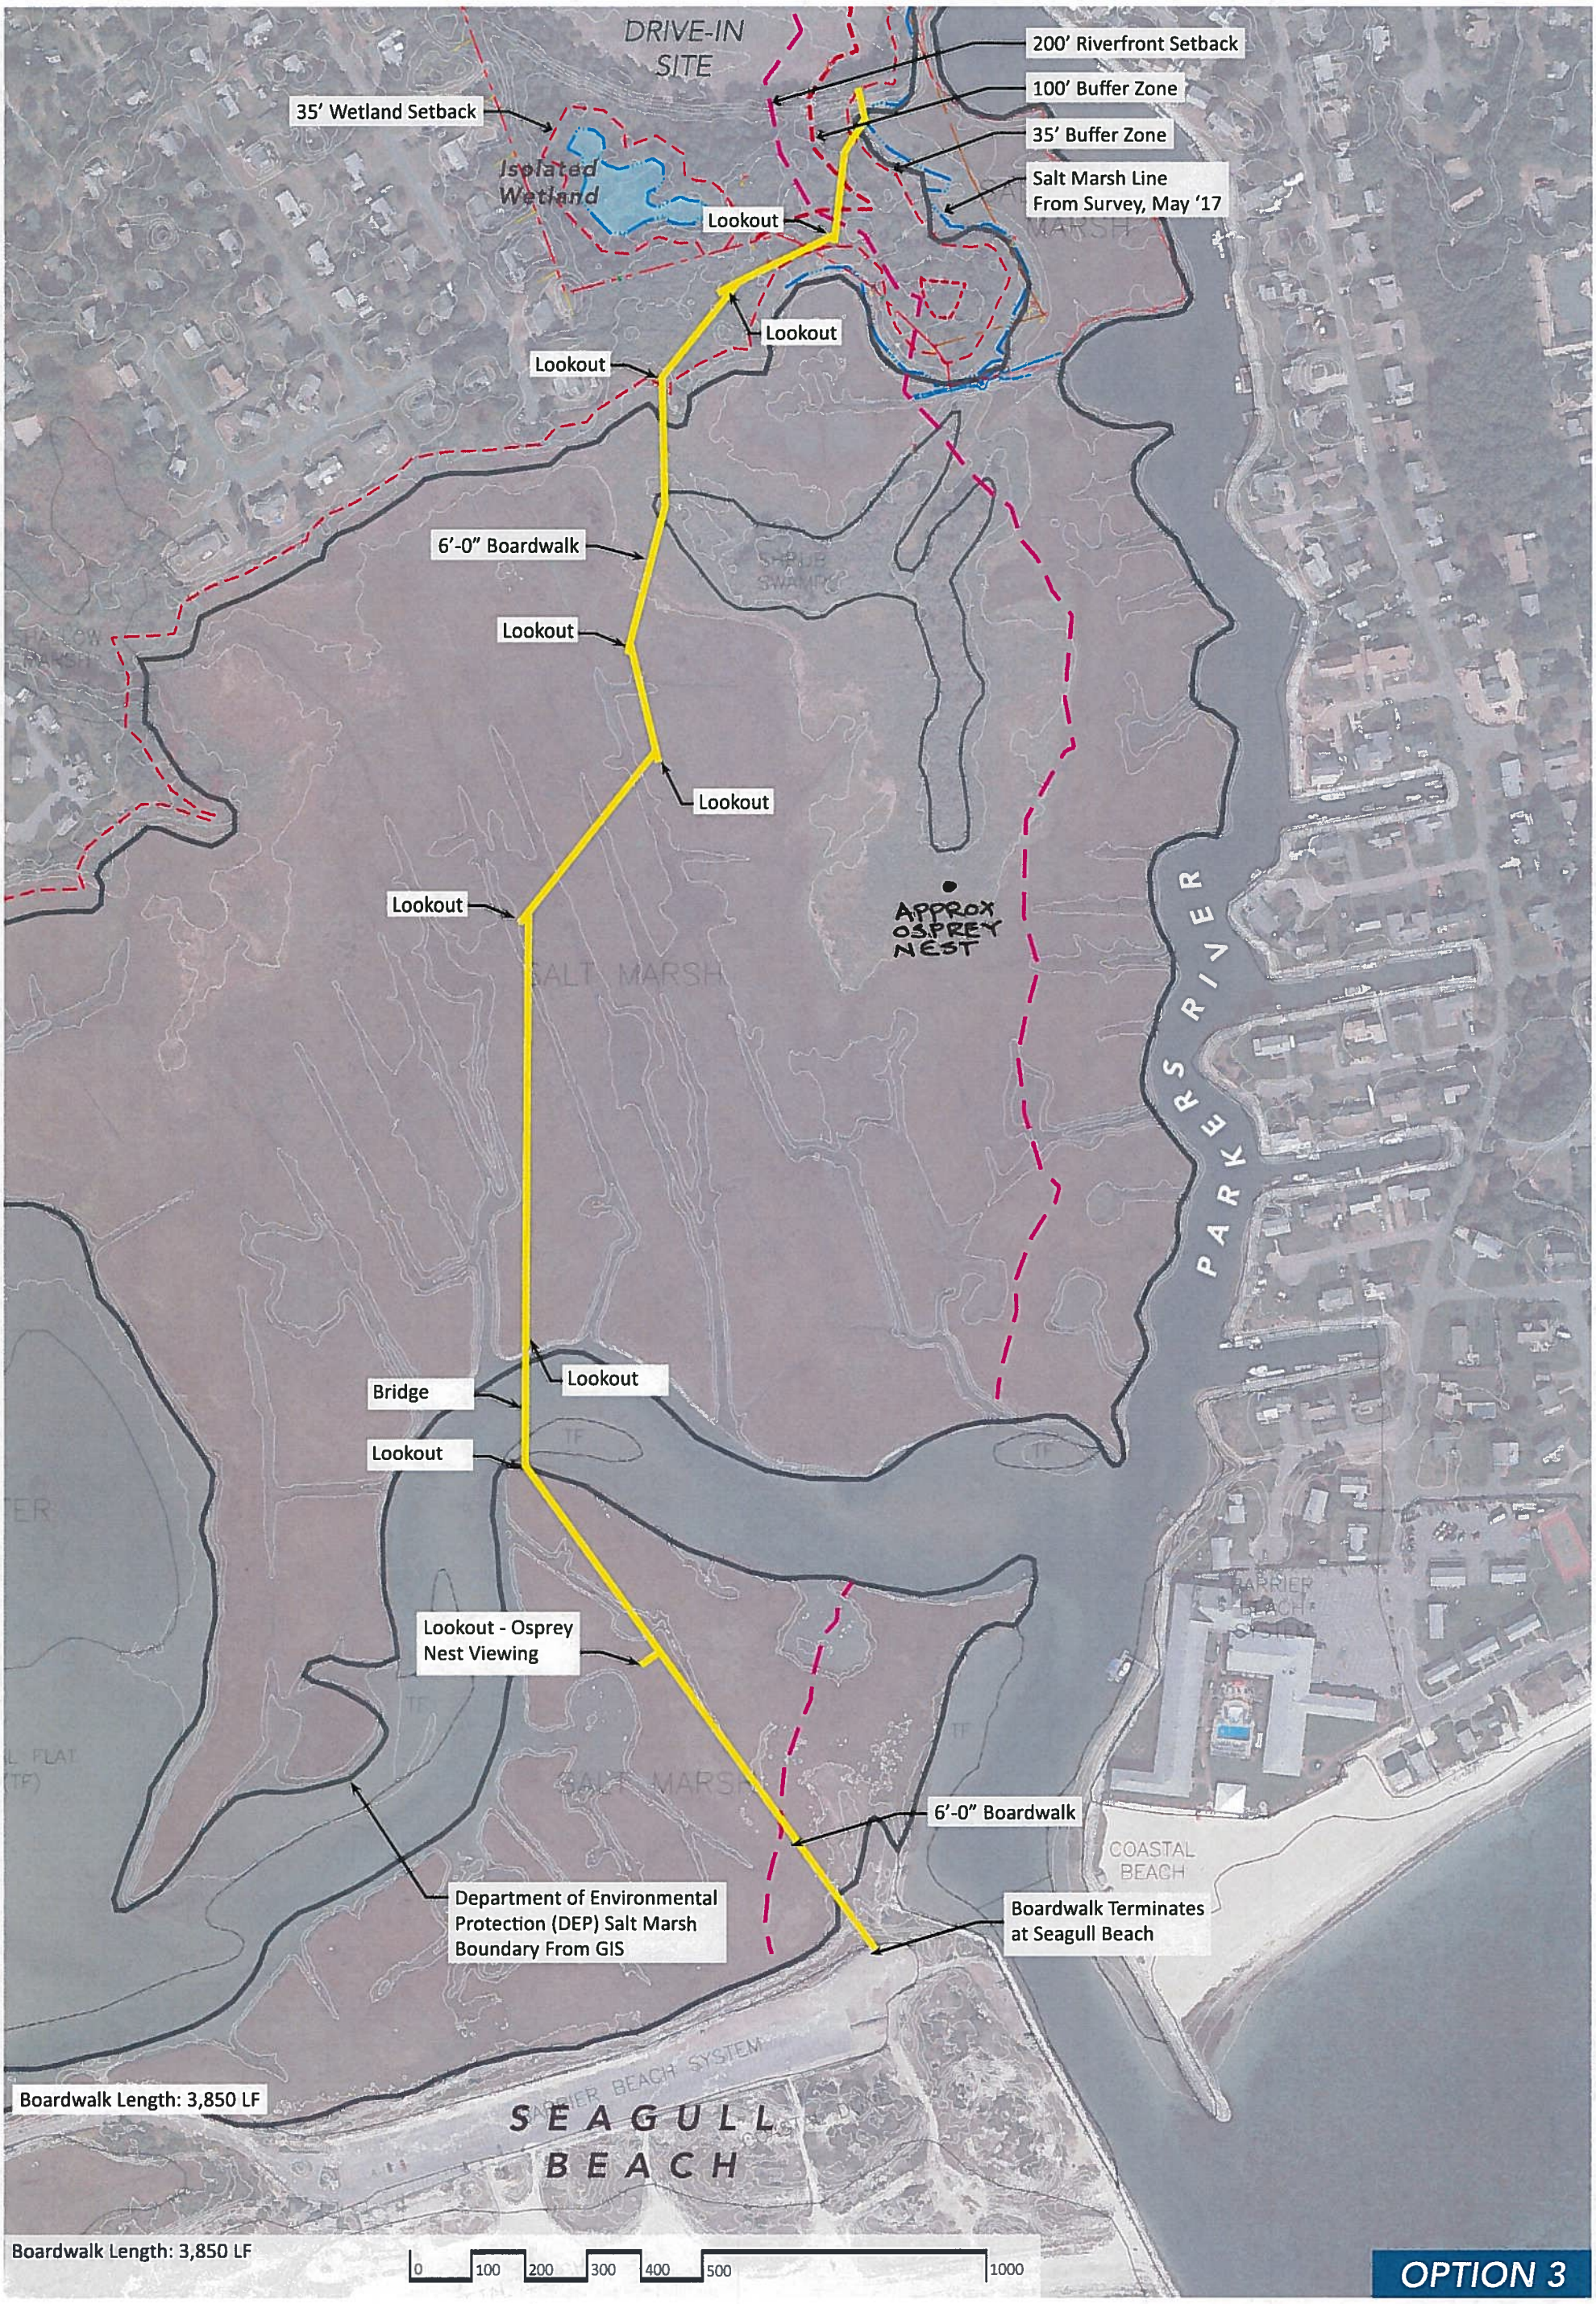

Boardwalk Length: 3,850 LF

Riverwalk Park & Boardwalk

Yarmouth, MA

Scale: 1"=120'-0"

May 2017

BETA